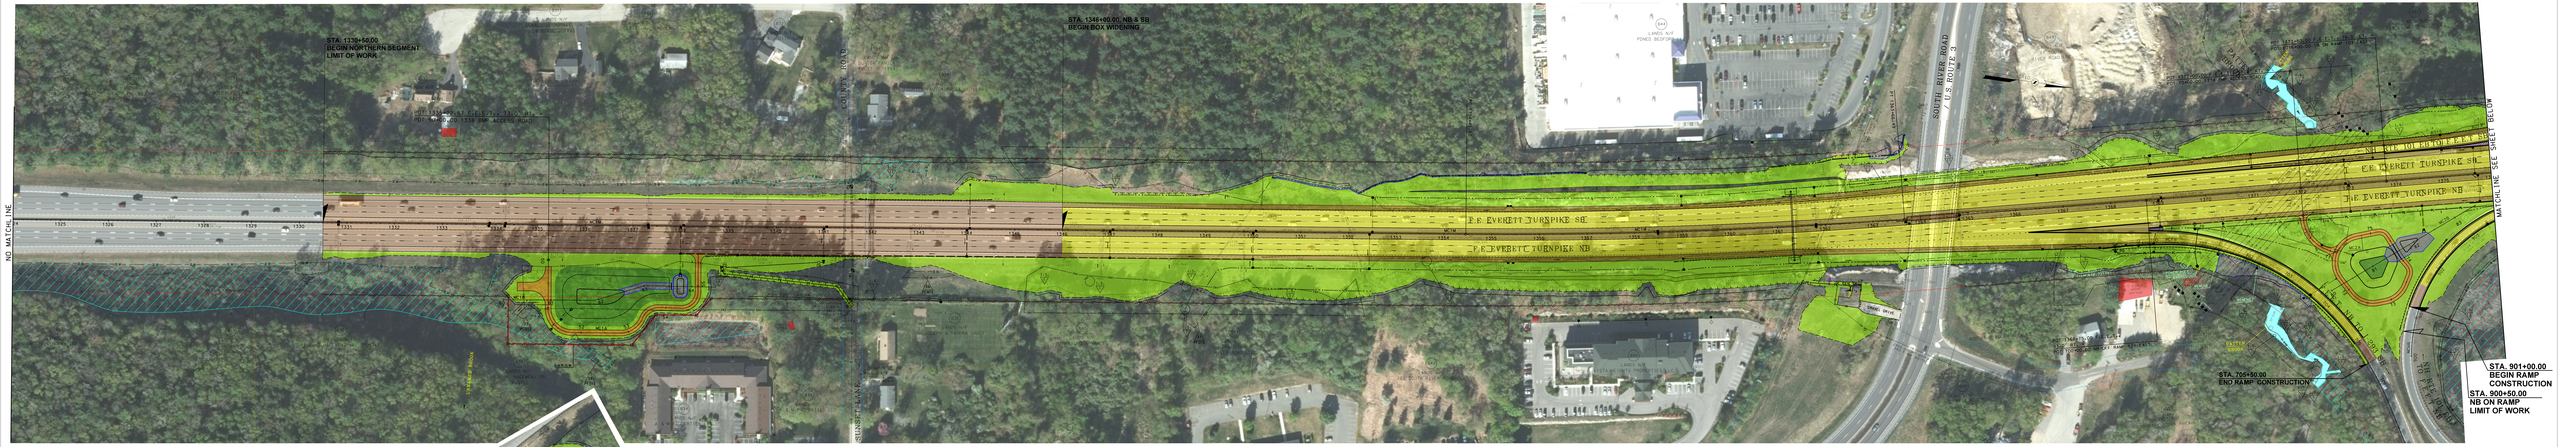

LEGEND

- Travel Way of Proposed Roadway
- Shoulder of Proposed Roadway
- Overlay
- Proposed Sidewalk
- Access Points to Proposed Roadway (Drives, etc.)
- Building Fill
- Approximate Limit of Slope Work and Landscaping
- Existing Tree and/or Brush Line
- Water (Rivers, Streams, Lakes, Ponds, Swamps, etc.)
- Bridge Removal
- BMPS
- Treatment Swales
- Streams
- Wetlands
- Property Lines
- State, County, City and Town Lines
- Existing Easement Lines
- Proposed Easement Lines
- Existing R.O.W. (Right-of-Way)
- Proposed R.O.W.
- Existing C.A.R.O.W. (Controlled Access)
- Proposed C.A.R.O.W.
- Existing L.A.R.O.W. (Limited Access)
- Proposed L.A.R.O.W.

Prepared in Cooperation
New Hampshire Department of Transportation
Highway Design Bureau

SCALE IN FEET
50 0 50 100

CHA
CORPORATE
CHA HOLDINGS, INC.
603-227-5000 WWW.CHACONSULTANTS.COM

F.E. EVERETT TURNPIKE
PLAN (13761 D)
1 OF 1