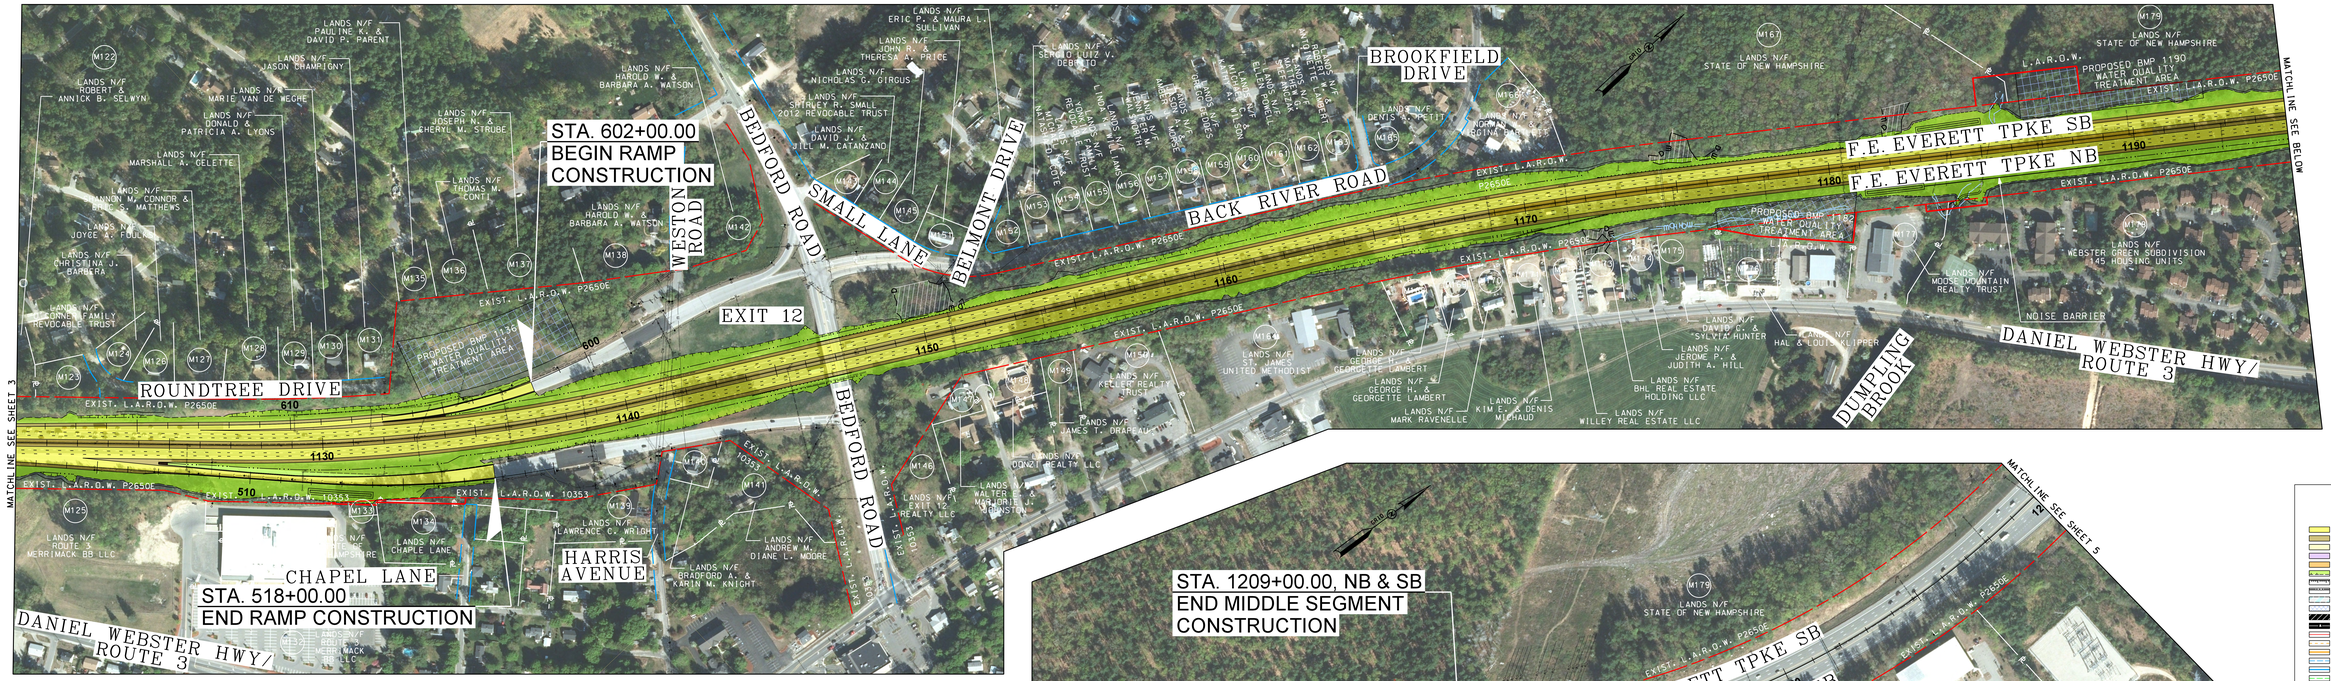

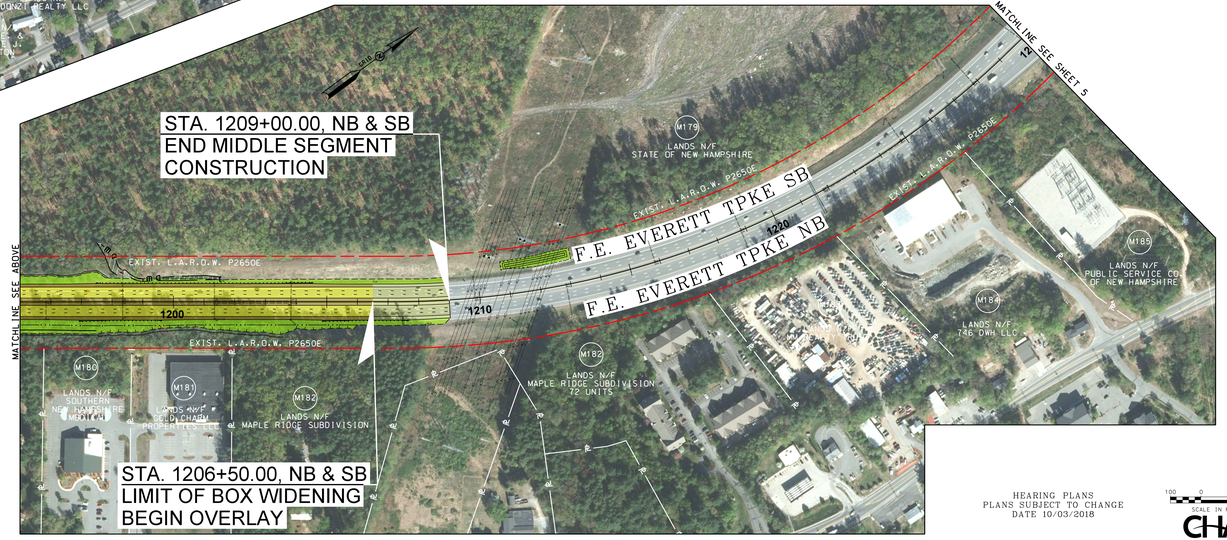

LEGEND

- Travel Way of Proposed Roadway
- Shoulder of Proposed Roadway
- Overlay
- Proposed Sidewalk
- Access Points to Proposed Roadway (Drives, etc.)
- Approximate Limit of Slope Work and Landscaping
- Existing Tree and/or Brush Line
- Water (Rivers, Streams, Lakes, Ponds, Swamps, etc.)
- Bridge Removal
- BMPS
- Wetlands
- Property Lines
- State, County, City and Town Lines
- Existing Easement Lines
- Proposed Easement Lines
- Existing R.O.W. (Right -of-Way)
- Proposed R.O.W.
- Existing C.A.R.O.W. (Controlled Access)
- Proposed C.A.R.O.W.
- Existing L.A.R.O.W. (Limited Access)
- Proposed L.A.R.O.W.
- (H) National Register Eligible

Prepared by
New Hampshire Department of Transportation
Highway Design Bureau

HEARING PLANS
PLANS SUBJECT TO CHANGE
DATE 10/03/2018

100 0 100 200
SCALE IN FEET

CHA
Civil Engineers
Land Surveyors
603-627-5500
603-357-2445 www.chacompanies.com

New Hampshire DOT Department of Transportation

F.E. EVERETT TURNPIKE
NASHUA-MERRIMACK-BEDFORD
13761 MIDDLE SEGMENT
SHEET 4 OF 10