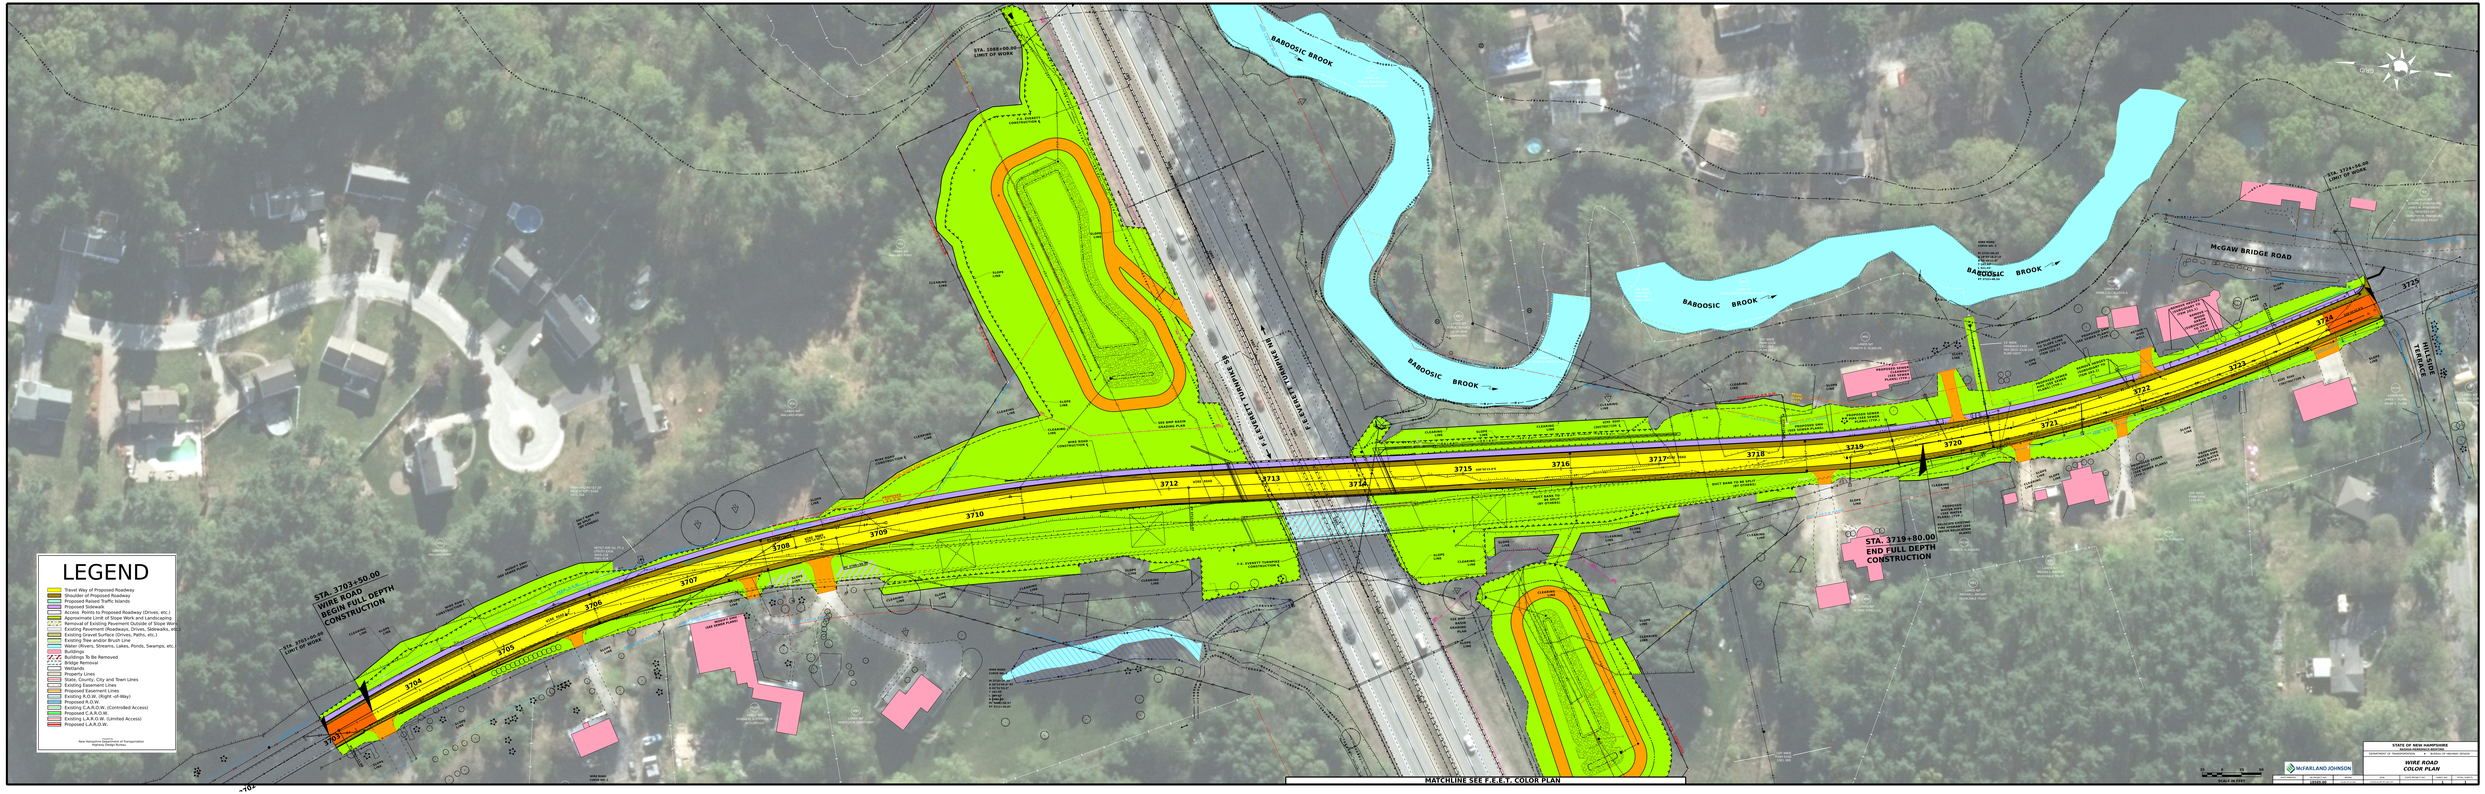
LEGEND
Travel Way of Proposed Roadway
Shoulder of Proposed Roadway
Proposed Curbing & Traffic Islands
Proposed Sidewalk
Access - Points to Proposed Roadway (Drives, etc.)
Approximate Limit of Slope Work and Landscaping
Removal of Existing Pavement Outside of Slope Work
Existing Paved Surface (Drives, Sidewalks, etc.)
Existing Gravel Surface (Drives, Paths, etc.)
Existing Tree and/or Brush Line
Water (Rivers, Streams, Lakes, Ponds, Swamps, etc.)
Buildings
Buildings To Be Removed
Bridge Removed
Wetlands
Property Lines
State, County, City and Town Lines
Proposed Easement Lines
Proposed Easement/Lot-of-Way
Existing R.O.W. (Right-of-Way)
Proposed R.O.W.
Existing C.A.R.O.W. (Controlled Access)
Proposed C.A.R.O.W.
Existing L.A.R.O.W. (Limited Access)
Proposed L.A.R.O.W.
New Hampshire Department of Transportation
Highway Design Bureau
STA. 3703+50.00
WIRE ROAD
BEGIN FULL DEPTH
CONSTRUCTION
STA. 3703+50.00
LIMIT OF WORK
STA. 3688+00.00
LIMIT OF WORK
F.E. EVERETT TURNPIKE EXIT
F.E. EVERETT TURNPIKE 38
F.E. EVERETT TURNPIKE CONSTRUCTION B
F.E. EVERETT TURNPIKE CONSTRUCTION A
BABOOSIC BROOK
McGAW BRIDGE ROAD
HILLSBOROUGH TERRACE
STA. 3719+80.00
END FULL DEPTH
CONSTRUCTION
STA. 3724+66.00
LIMIT OF WORK
MATCHLINE SEE F.E.E.T. COLOR PLAN
SCALE IN FEET
STATE OF NEW HAMPSHIRE
DEPARTMENT OF TRANSPORTATION
WIRE ROAD
COLOR PLAN
McFARLAND JOHNSON